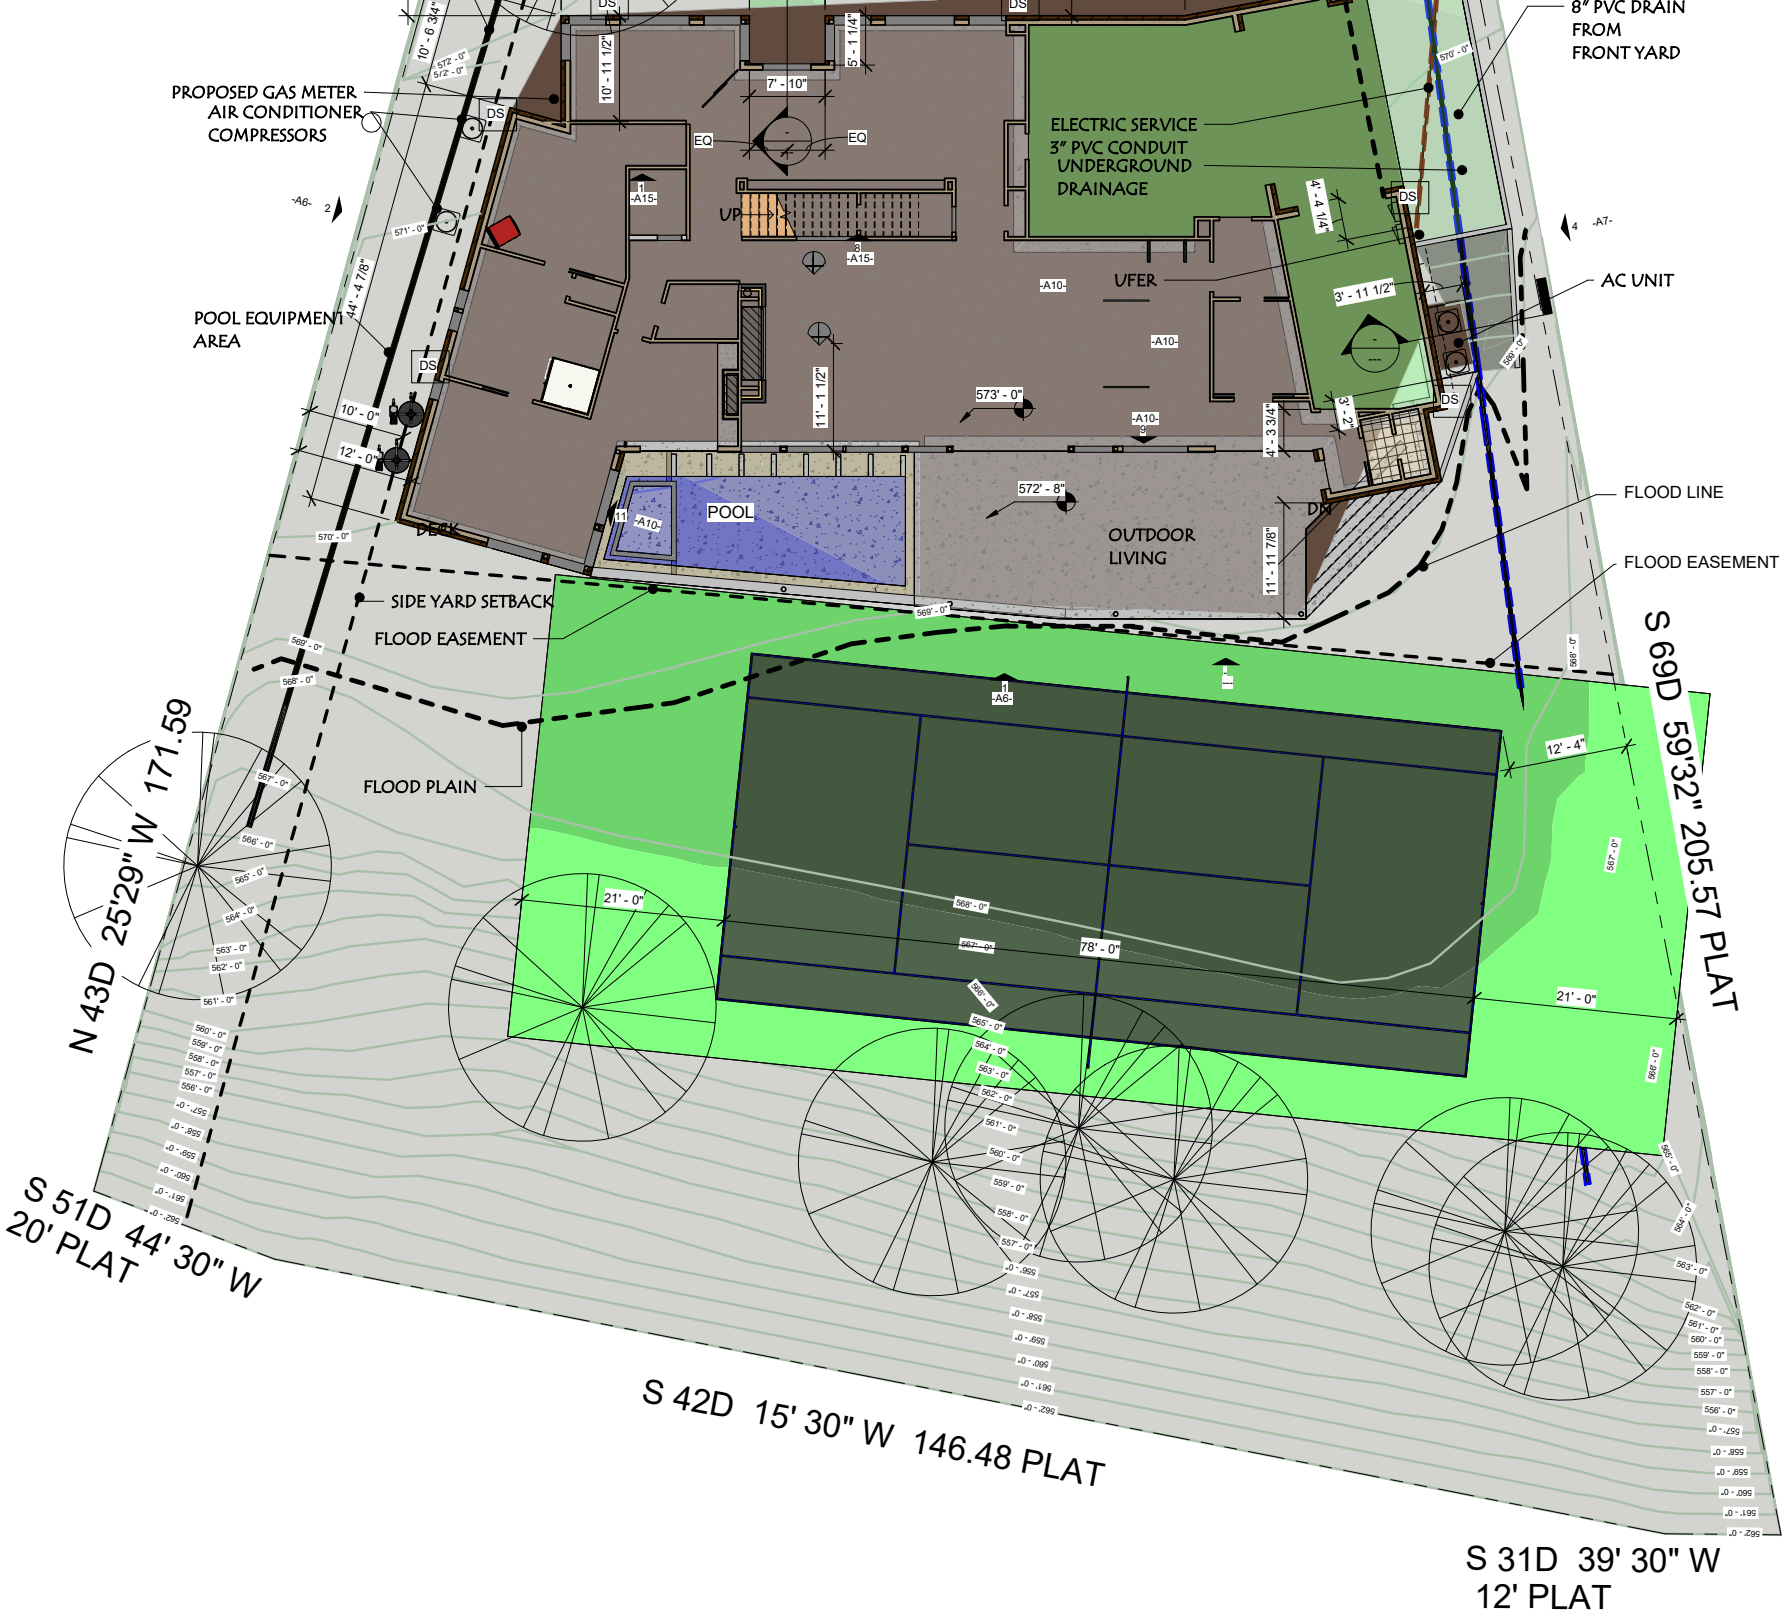
8" PVC DRAIN FROM FRONT YARD
PROPOSED GAS METER
AIR CONDITIONER
COMPRESSORS
ELECTRIC SERVICE
3" PVC CONDUIT
UNDERGROUND
DRAINAGE
UFER
AC UNIT
POOL EQUIPMENT AREA
POOL
OUTDOOR LIVING
DECK
FLOOD LINE
FLOOD EASEMENT
SIDE YARD SETBACK
FLOOD EASEMENT
FLOOD PLAIN
S 69D 59'32" 205.57 PLAT
N 43D 25'29" W 171.59
S 51D 44' 30" W
20' PLAT
S 42D 15' 30" W 146.48 PLAT
S 31D 39' 30" W
12' PLAT